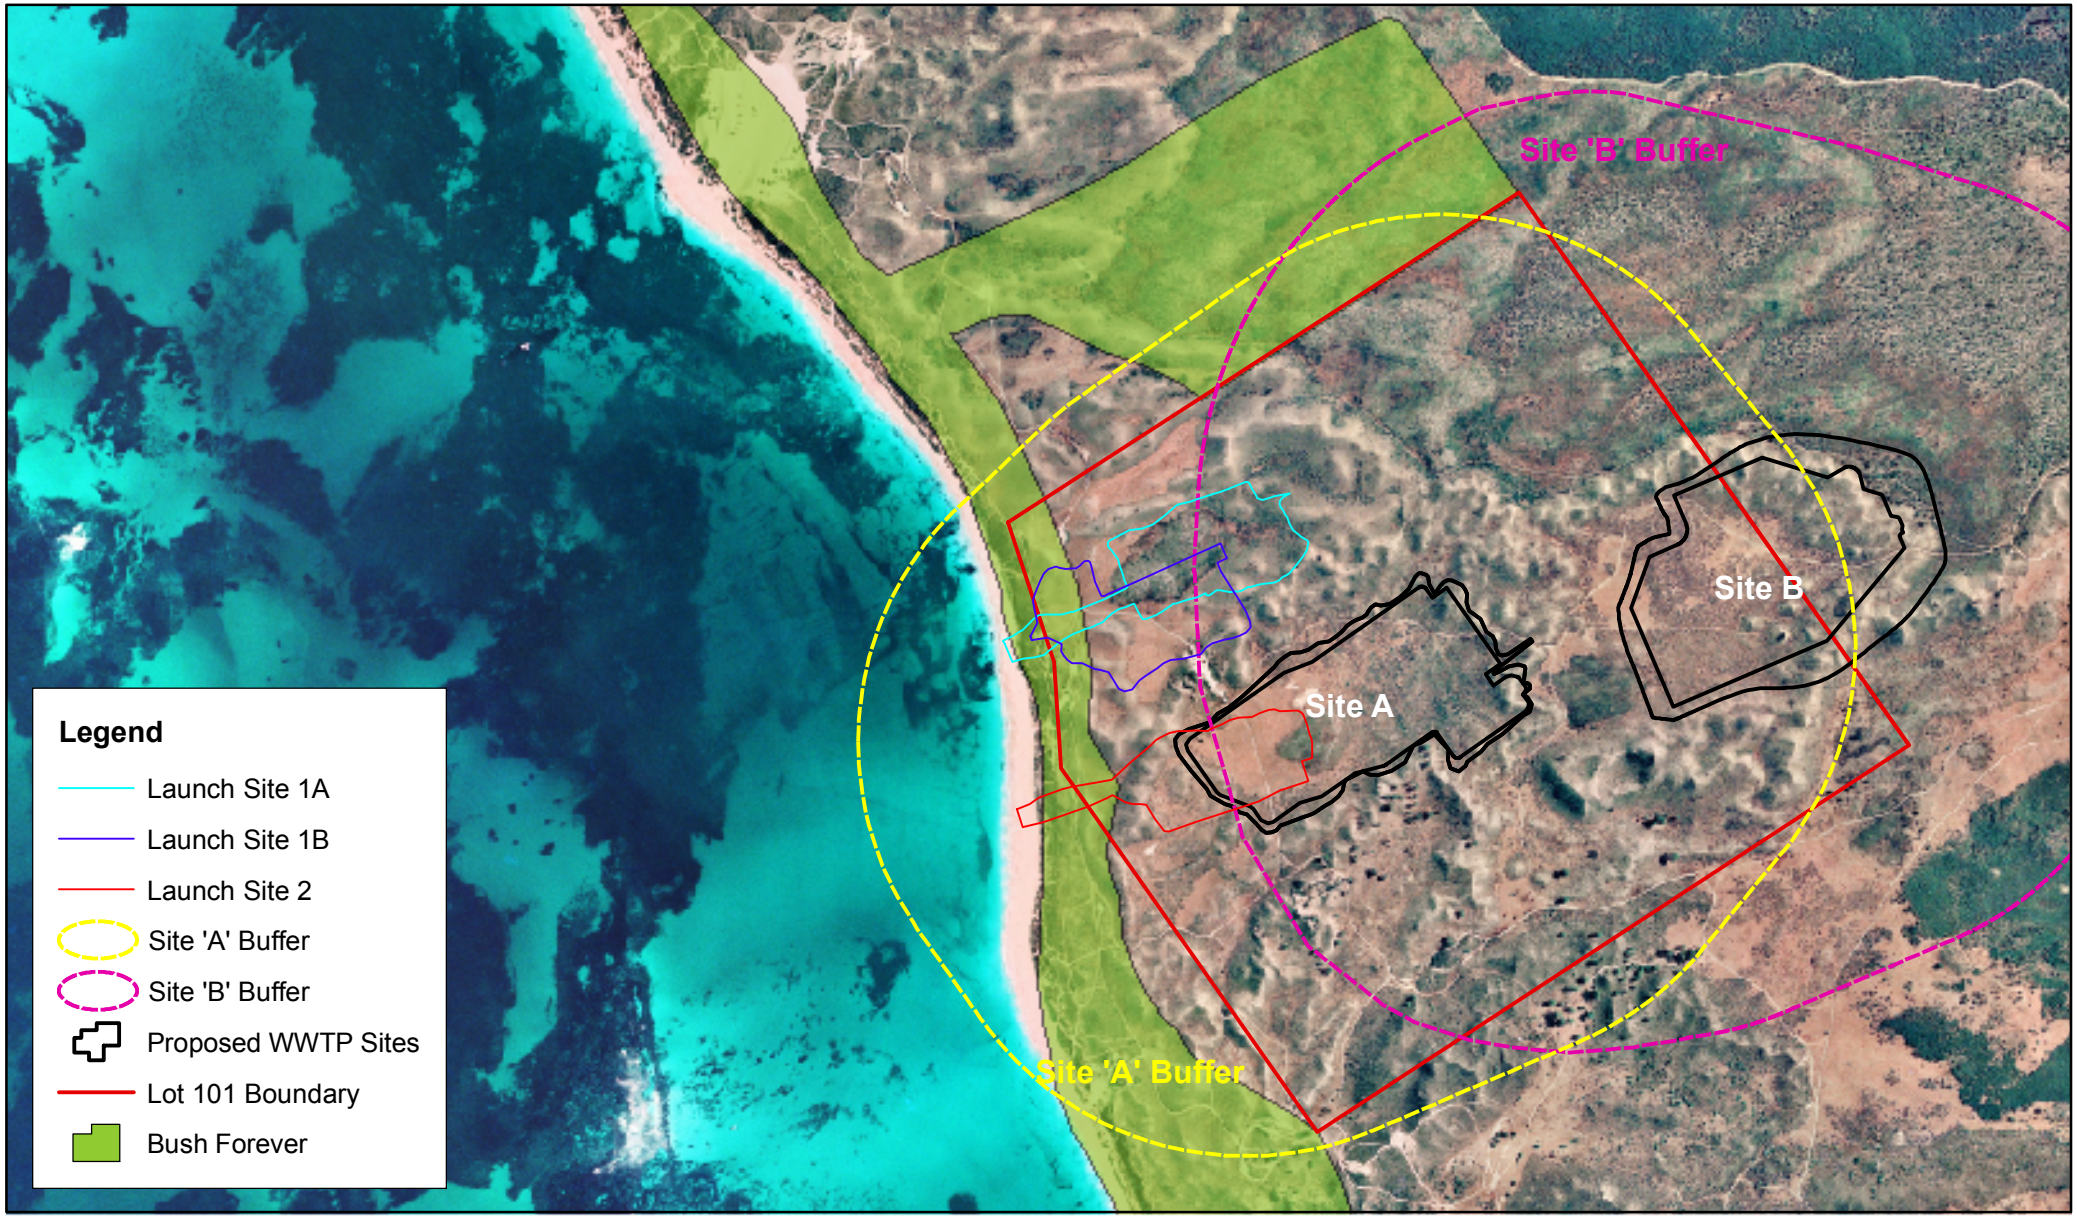

DATE	No.	ACTIVITY - REVISION DESCRIPTION	DES	DRN	CHK'D	APPD	DATE	No.	ACTIVITY - REVISION DESCRIPTION	DES	DRN	CHK'D	APPD	DATE	No.	ACTIVITY - REVISION DESCRIPTION	DES	DRN	CHK'D	APPD

PROJECT **ALKIMOS WASTEWATER SCHEME FAUNA MANAGEMENT PLAN**

DRAWING TITLE **FIGURE 2 : WWTP & Launch site footprint as proposed in the public environmental review**

Scale: **1:14,000** 0 145 290 580 870 1,160 1,450 Metre

WATER CORPORATION | ALKIMOS Water Alliance

Project Number	Drawing Number	Revision	Original
12769	SK01	00	A3

Designed KM Checked Date 14/09/07
Drawn MGW Approved Sheet 1 of 1
Local Authority City of Wanneroo